


Name of Work: Improvements to Roads and Drains at Ganesha Layout and Surrounding areas in Ward No. 15, (Kuvempunagara).

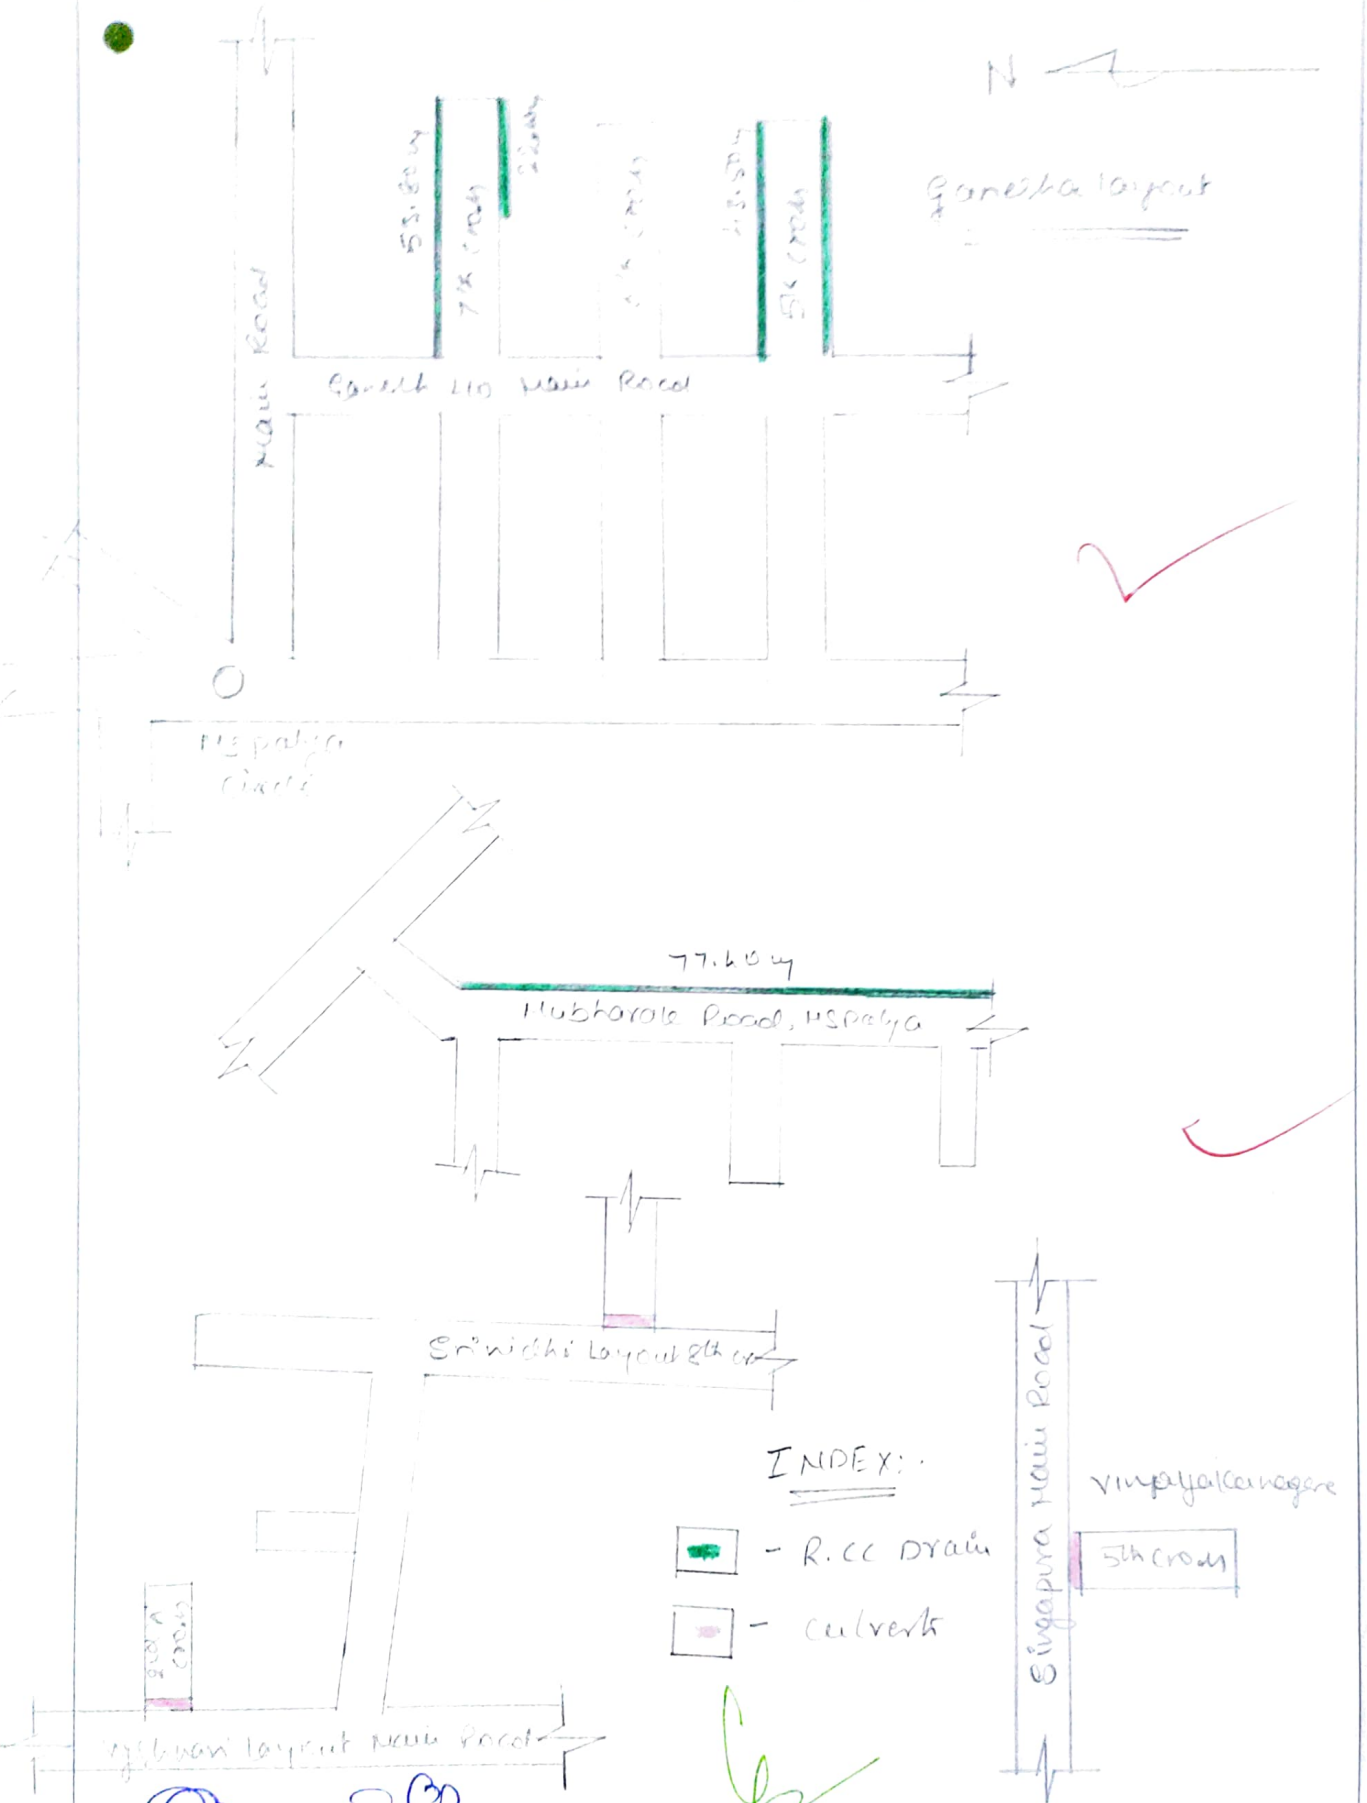

Assistant Executive Engineer
Vidyaranyapura Sub Division
B.B.M.P, Bangalore - 97